FilmL.A., Inc.
6255 W Sunset Blvd, 12th Floor
Hollywood, CA 90028
t: (213)977-8600 - f: (213)977-8601
www.filmla.com

Summary Information

Permit No: F00145261-A **Type of Permit:** FILMING **Release Date:** 11/29/2018

Production Company TWENTIETH CENTURY FOX TELEVISION

Insured Company Name TWENTIETH CENTURY FOX TELEVISION

Contact Phone No. 1 310-369-1000
Contact Phone No. 2 310-696-5734
Fax
Address 10201 W PICO BLVD, BUILDING 1 LOS ANGELES, California 90064

Production Title SINGLE PARENT- EP113

Type of Production TV Sitcom

Producer Erin O'Malley

Director tbd tbd

1st AD Michael Risoli

Production Manager Ryan Guellow

FilmL.A. Coordinator CJ Leavens

Location Manager Lucas Nalepinski
Primary Phone Mobile - 310-461-4165
Secondary Phone

Location Assistant Kyle Hollinger
Primary Phone Mobile - 310-926-3598
Secondary Phone

Fees

Total Permit Fee $0.00

Number of Locations 1

NOT A PERMIT

FilmL.A., Inc.
6255 W Sunset Blvd, 12th Floor
Hollywood, CA 90028
t: (213)977-8600 - f: (213)977-8601
www.filmla.com

Summary Information — Location

Permit Number	F00145261-A	**Location Manager**	Lucas Nalepinski
Production Company	TWENTIETH CENTURY FOX TELEVISI...	Primary Phone	Mobile - 310-461-4165
Insured Company	TWENTIETH CENTURY FOX TELEVISI...	Secondary Phone	
Production Title	SINGLE PARENT- EP113		

Location Address 2311 Westwood Blvd, Los Angeles, CA, 90064

Location Type Gym

Prep Dates 11/29/2018 - 11/29/2018 07:00 - 19:00 1 day

Film Dates 11/30/2018 - 11/30/2018 05:00 - 17:00 1 day

Open or Closed to the Public Open

Generic Conditions

*Certain service and personnel fees required by jurisdictional agencies are not collected by FilmL.A. Any such fees must be paid directly to the appropriate agency, and a separate invoice will be provided to the permittee.
*LAFD UFSO: Company must contact FilmL.A. for extension of the Uniformed Fire Safety Officers' hours. During normal business hours, UFSO must also inform the LAFD Film desk of the extension.
Community Survey Obtained
Equipment staging and vehicles may park on one side of the street only.
Must Maintain 5' Clearance on Sidewalks/Walkways
Must maintain local/emergency access
No cast or crew parking on area streets
No interference with merchant activity.
Number of uniformed officers listed on the permit is a minimum requirement.
Permittee remains responsible for deploying a sufficient number of uniformed officers to provide traffic and crowd control to ensure the safety of the film crew and the public.
Traffic control must be done in accordance w/MUTCD
Traffic Officers Required
Uniformed officers shall have a copy of the film permit in their possession and are required to confirm that all traffic control signage devices are in place.

Please see attached documents

FOX AA LN 2018 .pdf
Westwood Blvd btwn Tennessee Ave & 2323 Westwood Blvd WS curb - Single Parent (11-30-18).pdf

Equipment on Location

Type	Quantity
5 or 10 ton trucks	3
Cast/Crew vehicles	60
Condors	1

Personnel on Location

Type	Quantity
Cast	5
Crew	65
Extras	30
LA City UFSO	1

NOT A PERMIT

FilmL.A., Inc.
6255 W Sunset Blvd, 12th Floor
Hollywood, CA 90028
t: (213)977-8600 - f: (213)977-8601
www.filmla.com

Summary Information

Location

Permit Number F00145261-A
Production Company TWENTIETH CENTURY FOX TELEVISI...
Insured Company TWENTIETH CENTURY FOX TELEVISI...
Production Title SINGLE PARENT- EP113

Location Manager Lucas Nalepinski
Primary Phone Mobile - 310-461-4165
Secondary Phone

Cube Trucks	3
Generator	1
Motor Homes	2
Picture vehicles	2
Portable restrooms	1
Stakebed Trucks	3
Trailers	2
Vans	3

assigned
Off-Duty/Retired LAPD Officer(s) 2

Filming Activities Camera on sticks; Drive ups & away; Exterior Dialogue; Exterior establishing shots; Intermittent pedestrian control; Intermittent traffic control - 2 minute standard (except 0700-0900 hrs & 1500-1900 hrs); Intermittent traffic control - 2 minutes standard; camera across street in curb lane, non rush only. Ext walk and talk, Non Rush ITC Westwood Blvd both directions, condor, camera/equipment in curb lane, condor with flyswatter on sidewalk, IPC needed;

Jurisdiction **Political:** Los Angeles City - Council District 05 **Police:** Los Angeles Police Department **Fire:** Los Angeles City

Thomas Guide **Page:** 632 **Grid:** C5

Coordinator Note No Charge Rider A created to update closure plans with corrected date.

Parking

Base Camp
Location Type : 10201 W PICO BLVD, Los Angeles, CA, 90035
Other Location

Crew Parking
Location Type : 10201 W PICO BLVD, Los Angeles, CA, 90035
Other Location

NOT A PERMIT

Permit #F00145261-A

APPOINTMENT OF FILM THIS PRODUCTION SERVICES, INC. AS AUTHORIZED AGENT AND REPRESENTATIVE

I certify that I am a representative of **20th Century Fox Television** ("Principal") and am
Name of "Principal" / Production Company

authorized to enter into binding contractual agreements on Principal's behalf provided Principal has pre-approved such agreements. I further certify that I am authorized by principal to appoint other representatives and agents for Principal and to give such representatives and agents authority to enter into and bind Principal to agreements relating to the issuance and compliance with location film (e.g. theatrical, television, commercial, and other motion picture filming) and still photographic permits, including the permits themselves and any riders to such permits. Acting on the behalf of Principal in my capacity as it's authorized representative, I appoint Film This Production Services, Inc. (a.k.a. Film This) and it's employees and agents ("Film This") as Principal's authorized representatives and agents to apply for and receive location film (e.g. theatrical, television, commercial, and other motion picture filming) and still photographic permits on behalf of Principal through the *FILML.A., INC.* for any city , county or other jurisdiction where *FILML.A., INC.* operates, in accordance with Principal's instructions, to negotiate, discuss, accept, modify, agree to bind the Principal to the terms and conditions of such permits (including any restrictions and/or community guidelines applicable to any such permit) and to execute such permits on behalf of Principal. Principal understands, acknowledges and agrees that it (and/or it's insurer) remains responsible for liable and all obligations imposed by or incidental to any permit or rider issued to Principal signed by an employee or agent of (including any coordinator, runner or messenger used by) Film This. Principal further agrees to comply with the terms and conditions of any such permits and hereby appoints Film This as an authorized representative to facilitate compliance with such terms and conditions following issuance of such permits and to enter into agreements for Principal with respect thereto. Any person, City, agency, entity or organization (including *FILML.A., INC.* and any city, county or other jurisdiction where *FILML.A., INC.* operates) may rely on this appointment and not need obtain any further authorization for any act described herein. An original or faxed copy of this appointment shall be sufficient and may be treated as an original for all purposes. The appointment may be revoked by Principal at anytime in writing delivered to *FILML.A., INC.*, but in any case shall expire one (1) year from the date of execution set forth below.

I declare under penalty of perjury under the laws of the State of California that I am authorized to appoint Film This as an agent for Principal and based on that authority I hereby appoint Film This as Principal's agent as set forth herein.

Dated **10/30/18** By _____
Representative's Signature

20th Century Fox Television	**10201 W Pico Blvd Bldg 1**
Name of "Principal" (Production Company)	Principal's Address
Lucas Nalepinski	**Los Angeles, CA 90064**
Print Princpal Representative's Name	City, State, Zip Code
Location Manager	**(310) 969 5117.**
Representative's Title (i.e. UPM, Loc Mgr)	Principal's Telephone Number

NOT A PERMIT

Permit #F00145261-A

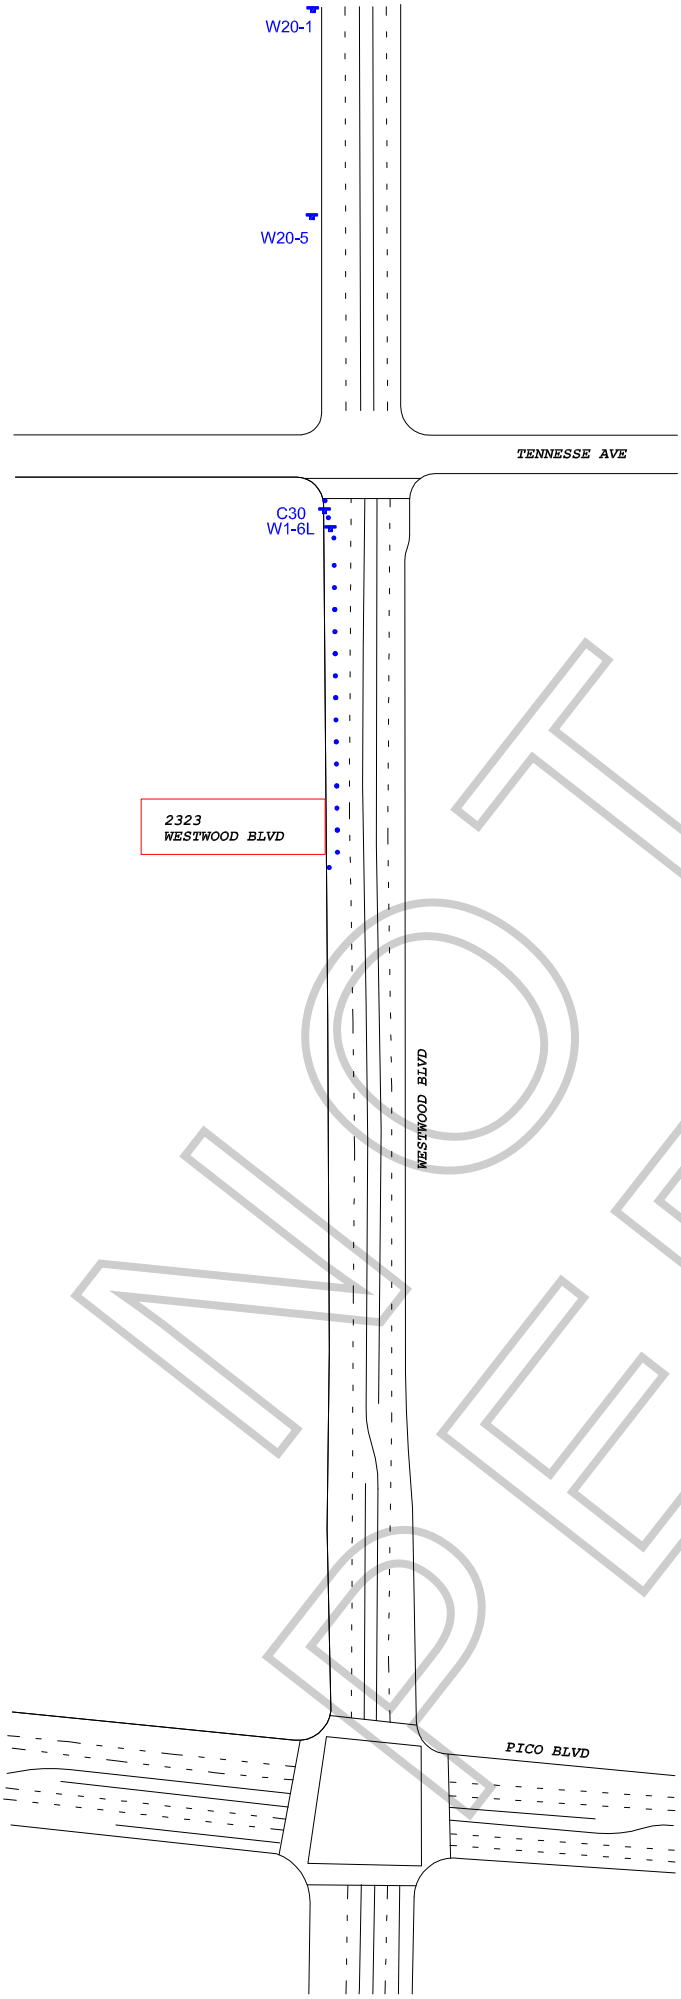

Ⓢ TRAFFIC SIGNAL

● TRAFFIC CONE

TYPE I W/ SIGN

FLASHING ARROW SIGN (FAS)

ALL TRAFFIC CONTROL WILL BE INSTALLED TO MEET OR EXCEED THE LATEST CA-MUTCD MINIMUM REQUIREMENTS

NOT A PERMIT

WORK ZONE TRAFFIC CONTROL PLAN
GENERAL NOTES

1. DATE/TIME: 11-30-18 FROM 05:00 HOURS TO 17:00 HOURS.

2. ALL SIGNING, STRIPING, AND TRAFFIC CONTROL DEVICES SHALL CONFORM TO THE (CURRENT) STATE OF CALIFORNIA DEPARTMENT OF TRANSPORTATION (CALTRANS) STANDARD PLANS AND STANDARD SPECIFICATIONS, CALIFORNIA MUTCD, AND ANY ADDENDUMS THERETO, AND AS SHOWN ON THESE PLANS, SYMBOLS AND ABBREVIATIONS USED ARE SHOWN ON CALTRANS STANDARD PLANS.
3. THERE WILL BE NO INTERFERENCE WITH TRAFFIC SIGNALS OR CROSSWALKS.
4. CONES WILL BE 28" MINIMUM HEIGHT AND HAVE REFLECTORIZED SLEEVES FOR NIGHT WORK.
5. POLICE WILL DIRECT TRAFFIC IF NECESSARY.

TCP FOR:	20TH CENTURY FOX: "SINGLE PARENT"
LOCATION:	WEST SIDE CURB LANE OF WESTWOOD BLVD FROM TENNESSE AVE TO 2323 WESTWOOD BLVD LOS ANGELES, CALIFORNIA
CONTACT:	ELISA SMITH OFFICE 213-763-9000 LUCAS BALEPINSKI PH# 310-461-4165
	JCL TRAFFIC SERVICES (213) 622-9775 C31-CA Lic # 805357
DATE / REVISIONS	DRAFTER: MARIO MENJIVAR SCALE: N.T.S. FILM LA: CJ